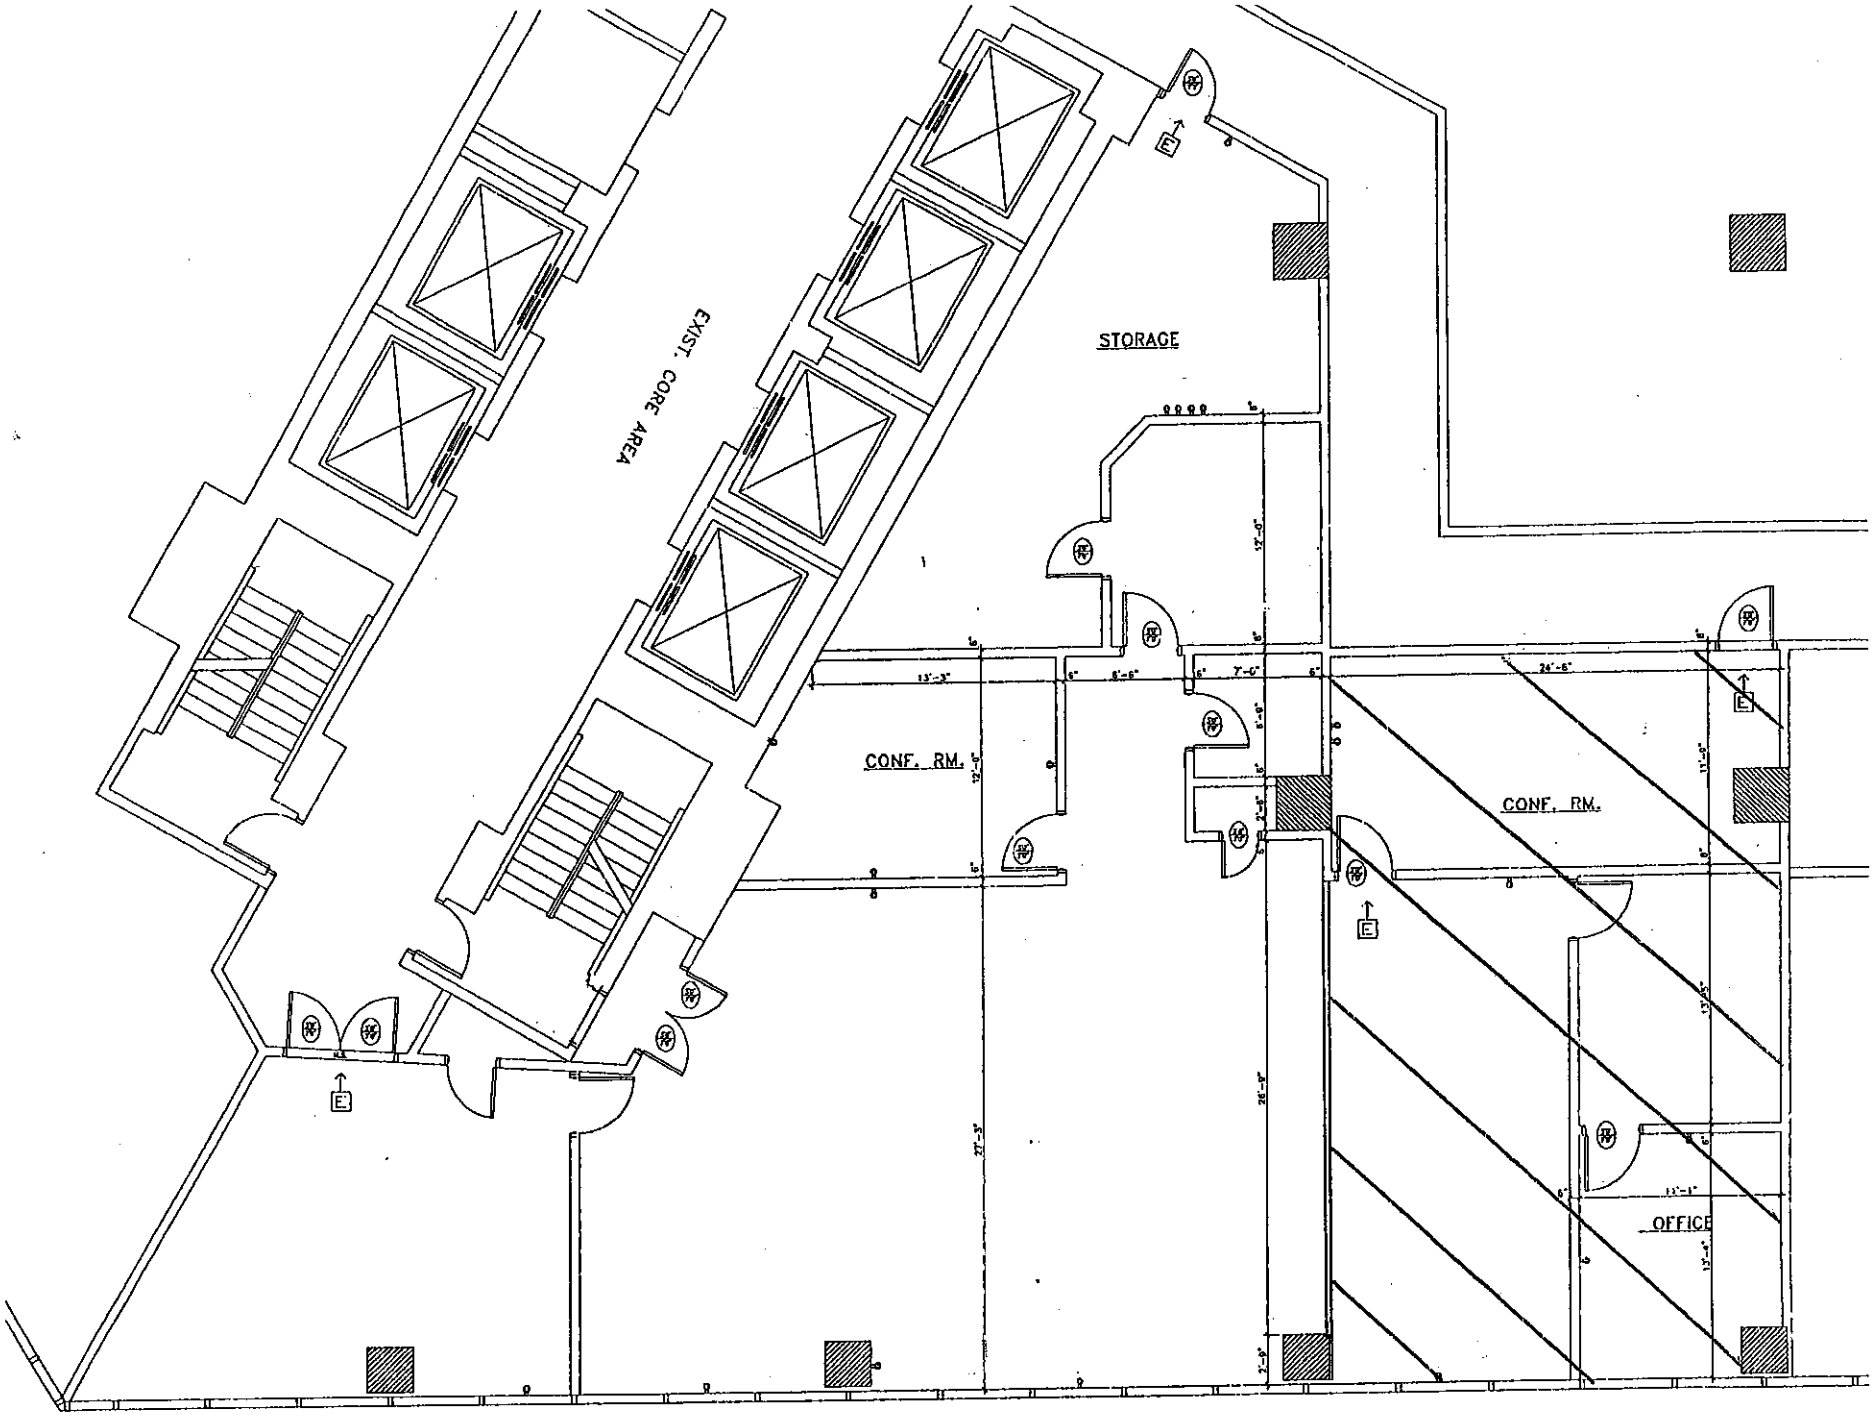

6TH FLOOR PLAN
PARTIAL
SCALE 1/4"=1'-0"

3135 RSF, CROSSROADS CORP. CENTER
MAHWAH, NJ